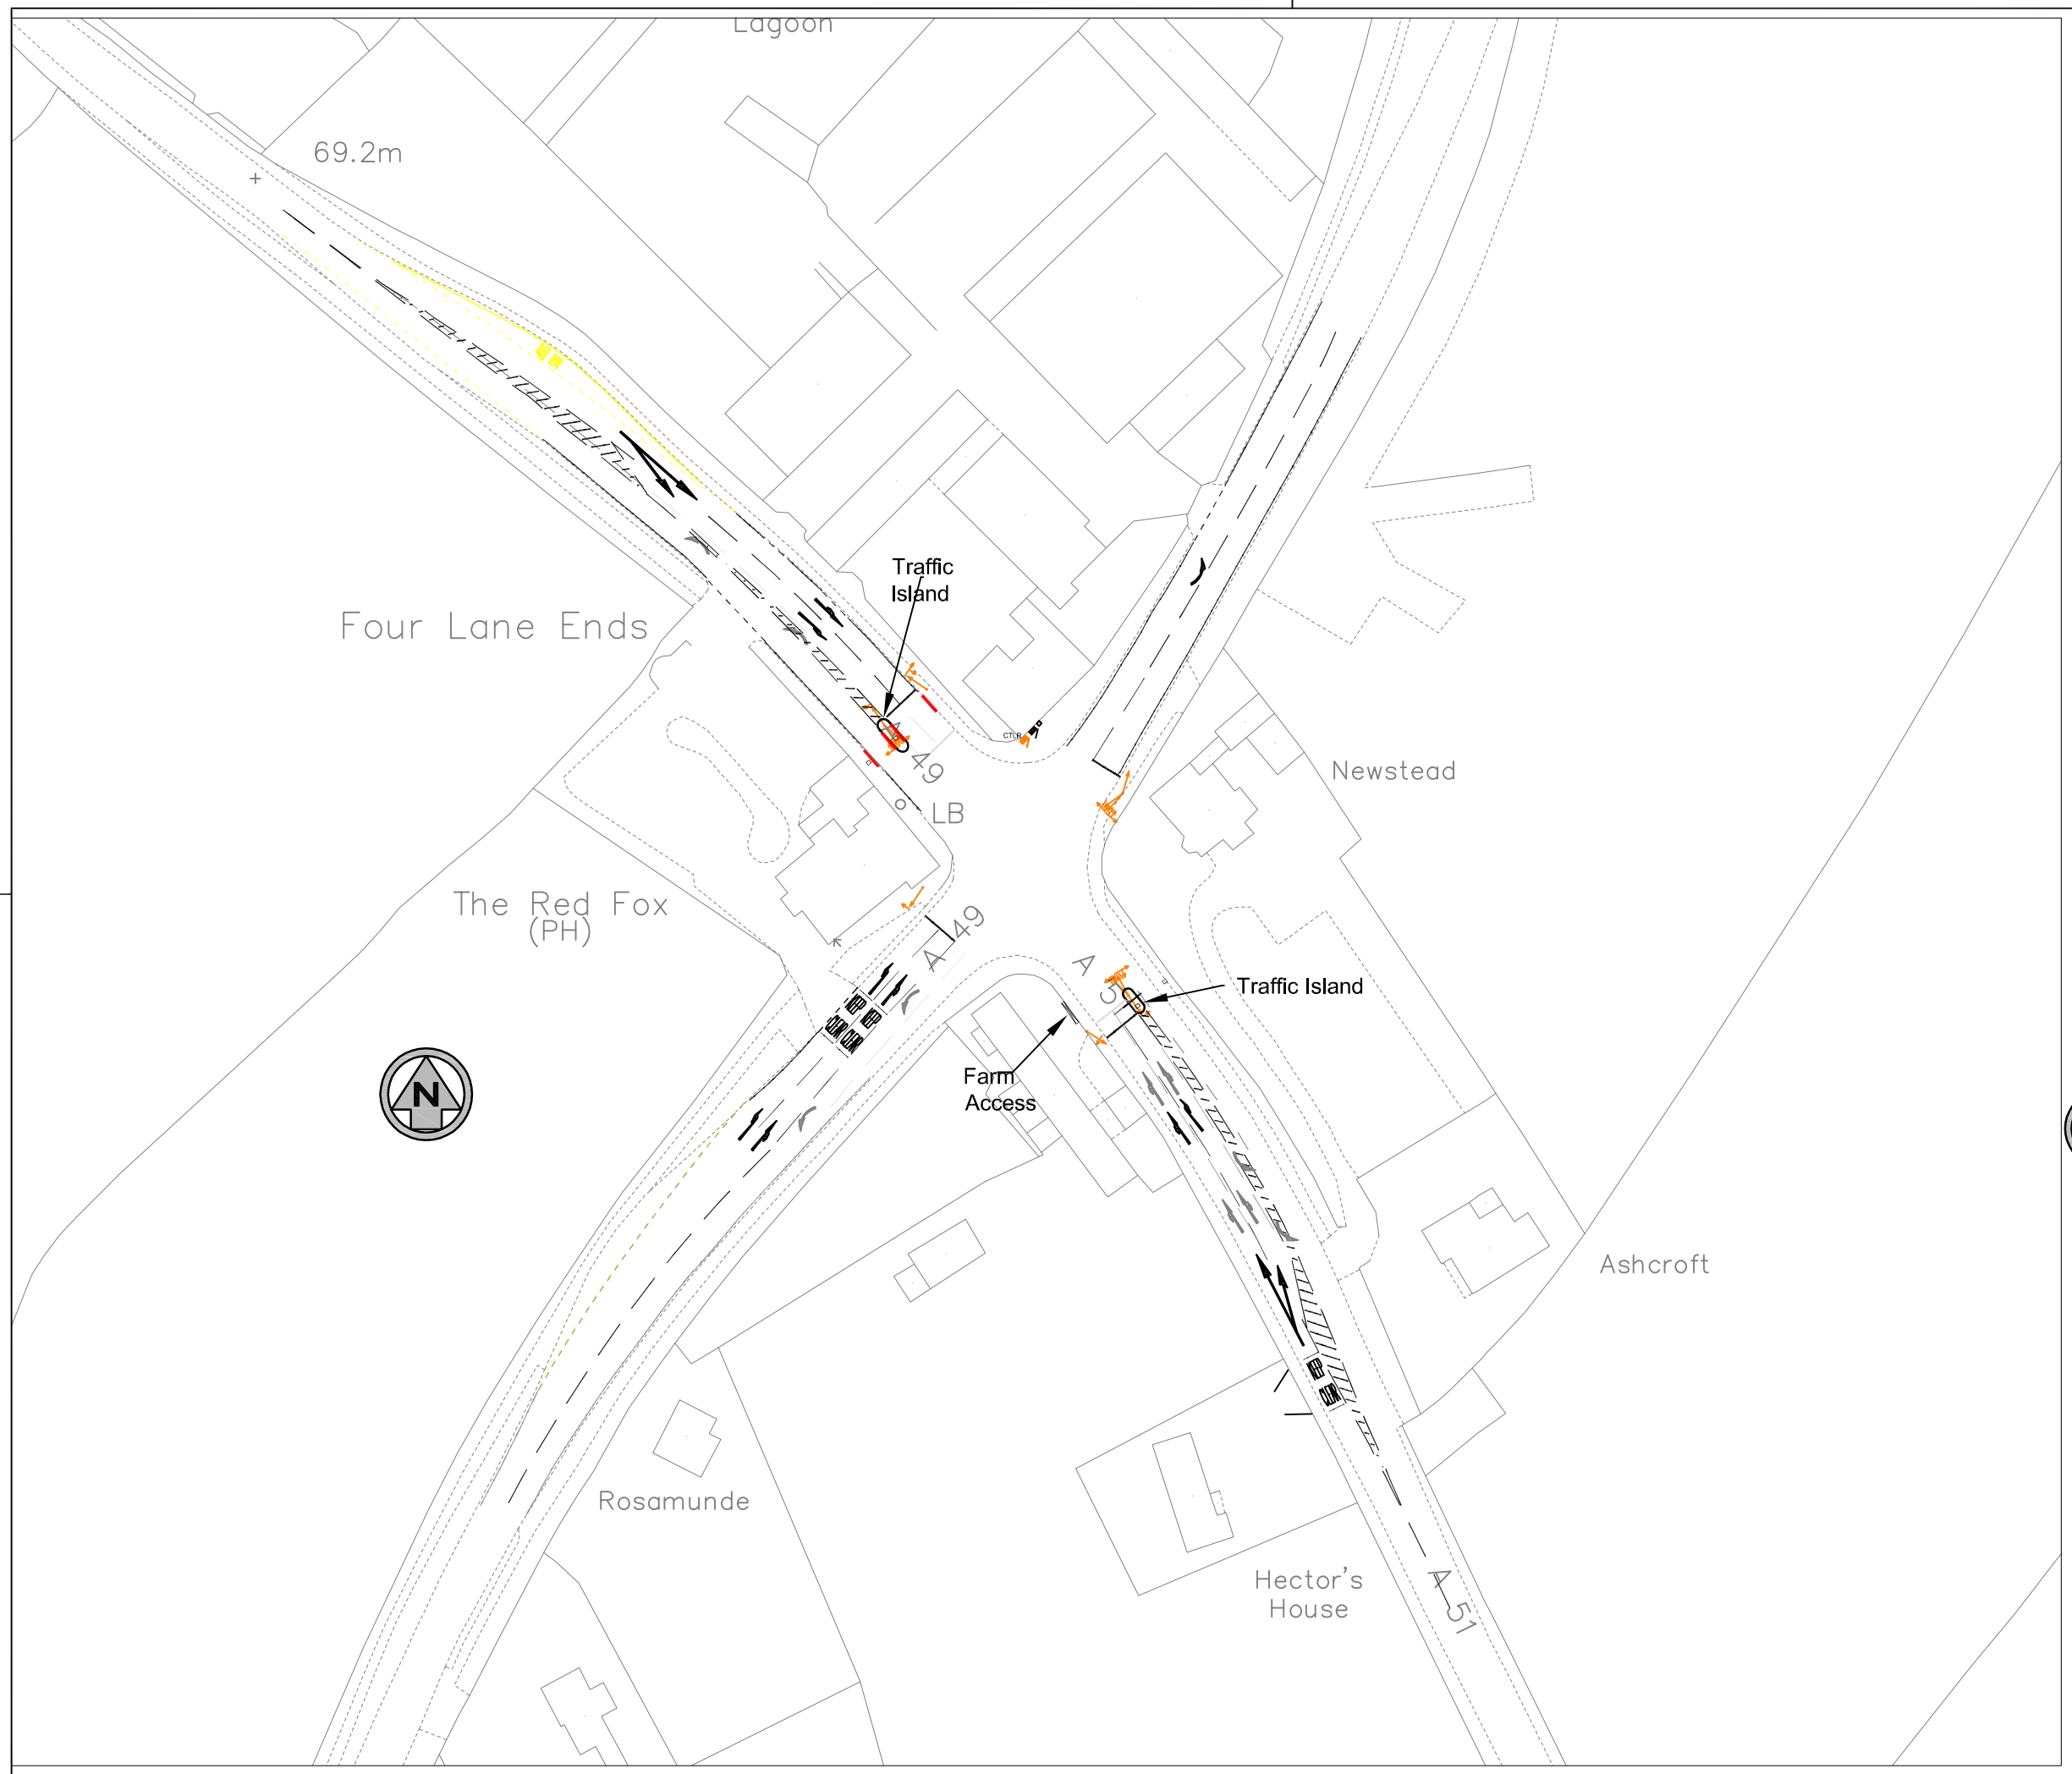

KEY:-

Light grey lines show exisitng format

Black lines show proposed new layout

This map is based upon Ordnance Survey material with the permission of Ordnance Survey on behalf of the Controller of Her Majesty's Stationery Office © Crown copyright. Unauthorised reproduction infringes Crown copyright and may lead to prosecution or civil proceedings. CHESHIRE WEST AND CHESTER COUNCIL 10004 9046 2018

Ph/Rev.	Revision Details	Rev.by	Chk.by	Date

Cheshire West and Chester

Project:

Four Lane Ends Junction - Tiverton, Tarporley

Traffic Signal Improvements - General Improvements

Cheshire West & Chester Council, Planning & Transport, Backford Hall, Chester CH1 6PX

Contact Name: Sian Williams Telephone: 01244 9773880

Drawn by: Sian W & Jim A Fax No: 01244 603771

Checked by: SW Date: March 18 Sheet 1 of 1

Scales at A1: 1:500 at A3 - 1: 1000	Drawing No: Red Fox Details	Phase/Rev: D/A